



THE HERITAGE GARDEN


LE MANOIR AUX QUAT' SAISONS

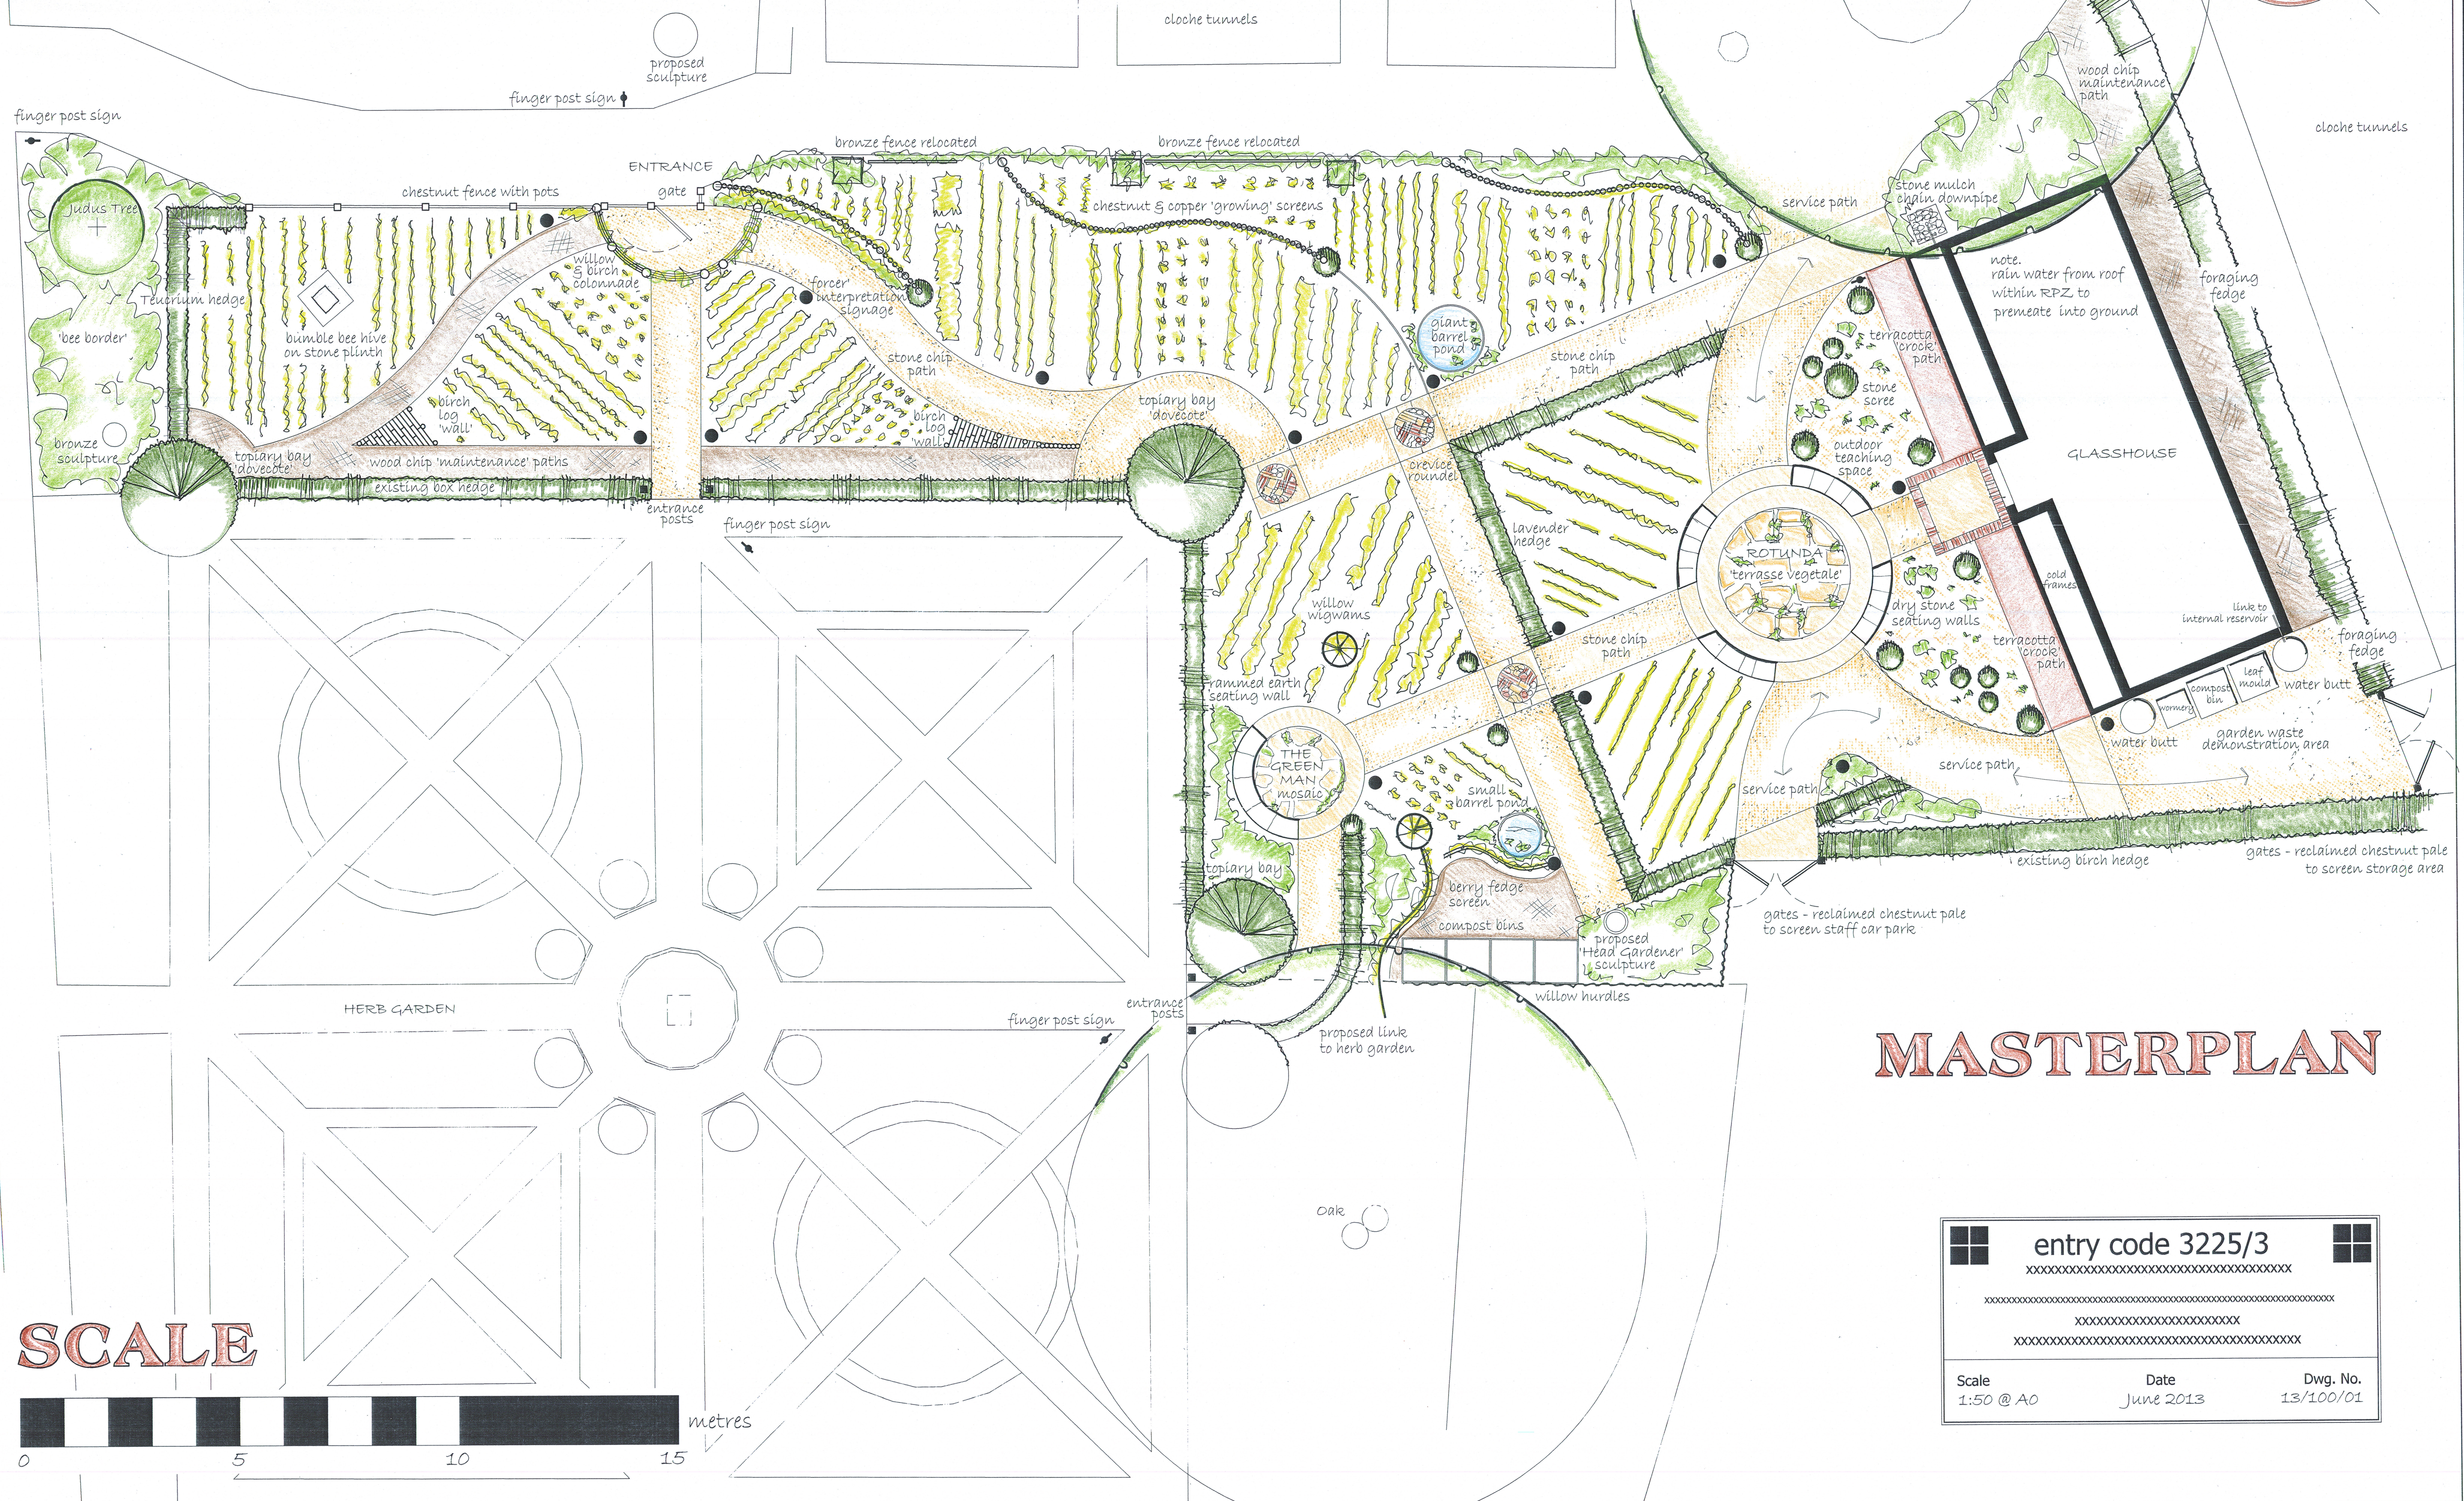

THE HERITAGE GARDEN LE MANOIR AUX QUAT' SAISONS

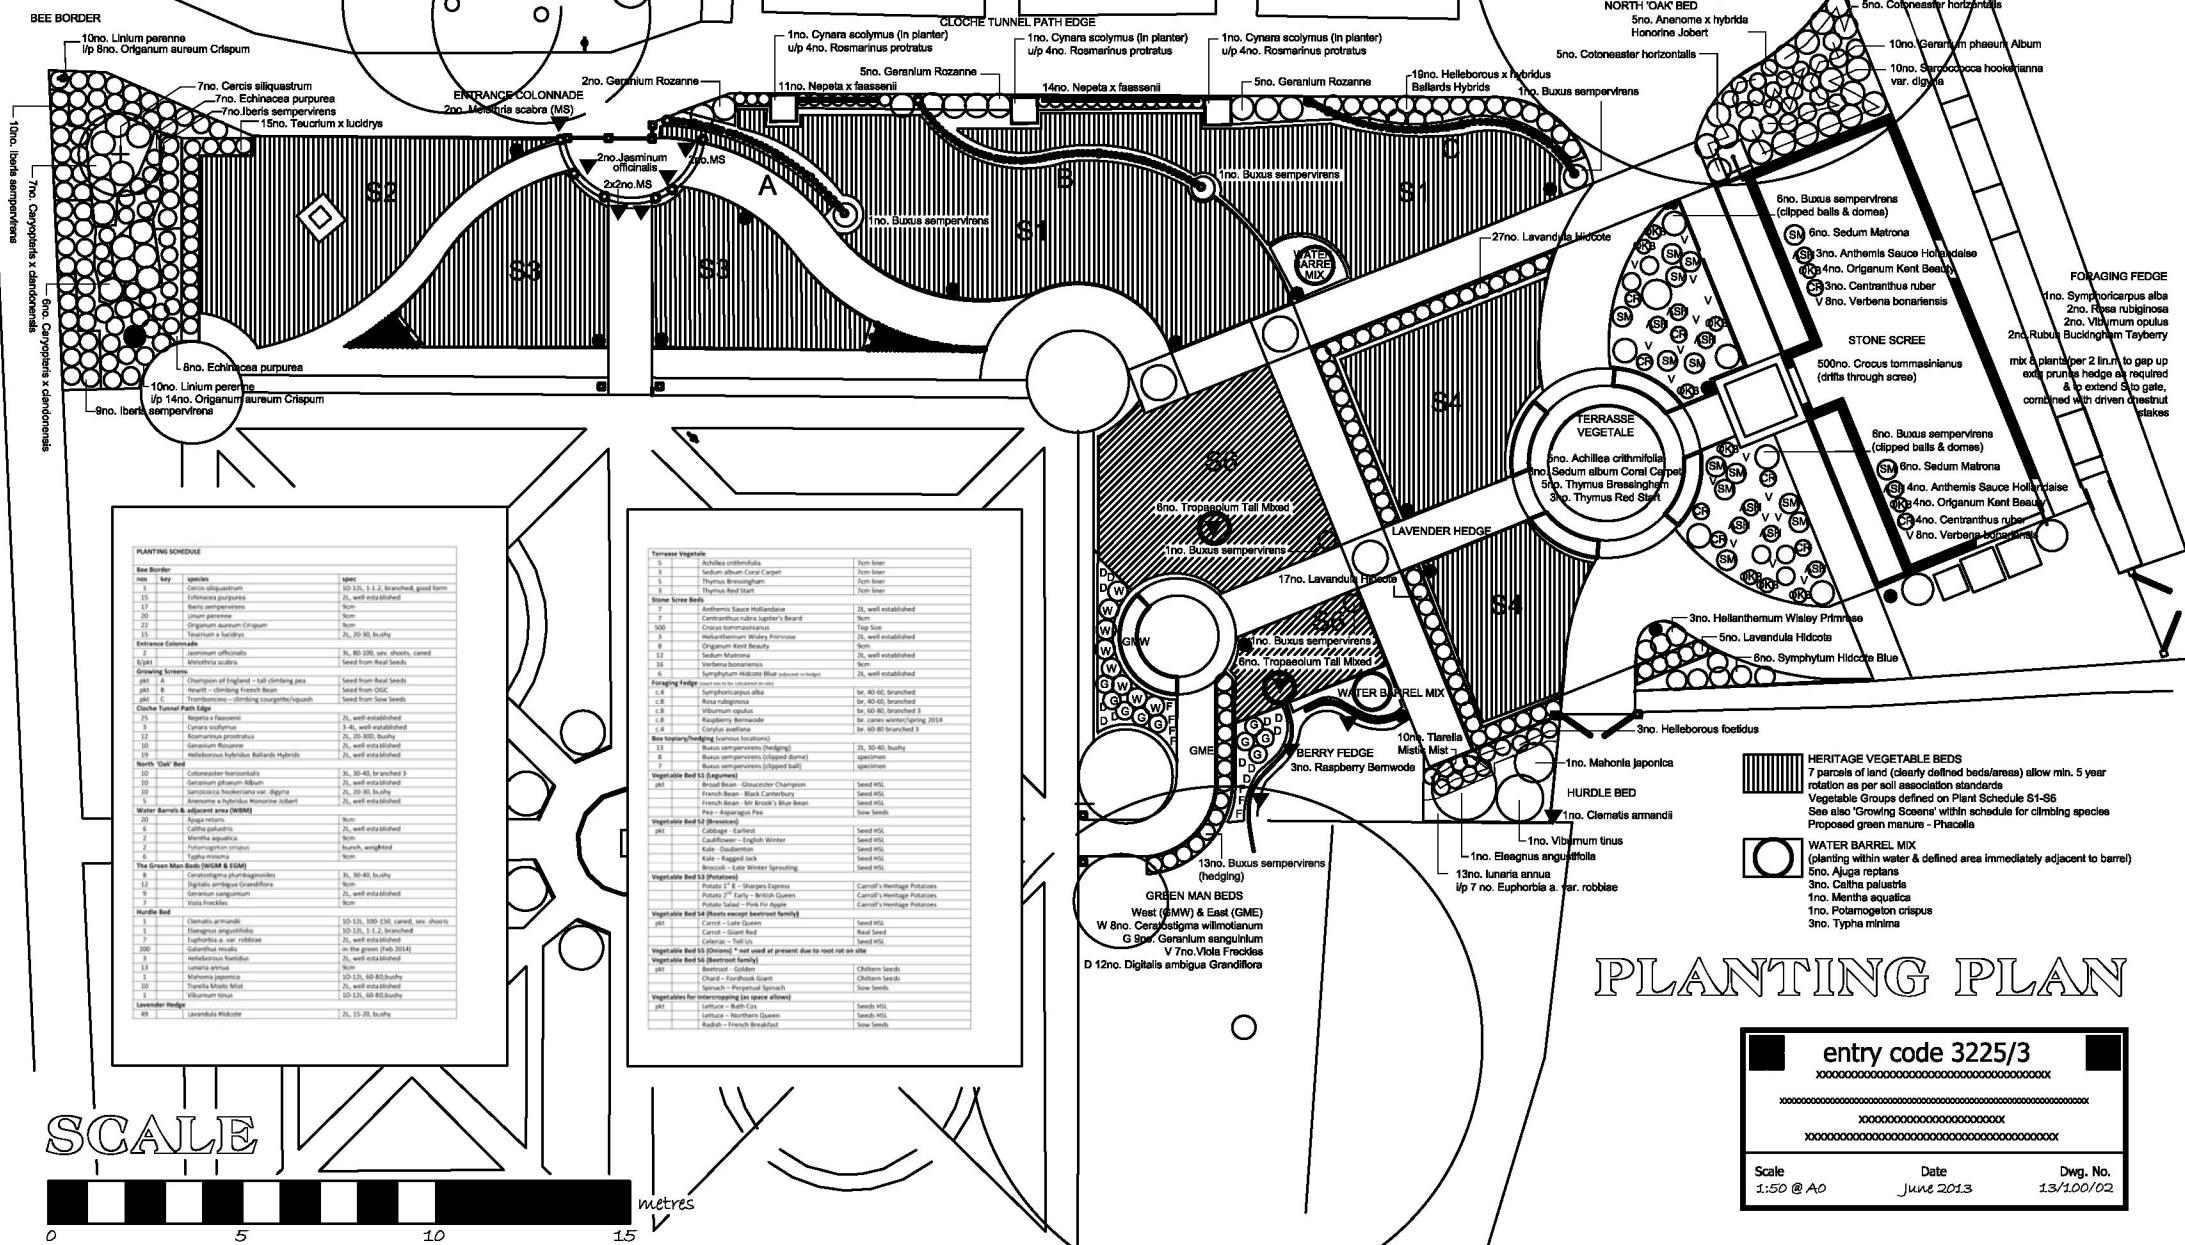


THE HERITAGE GARDEN - LE MANOIR AUX QUAT' SAISONS

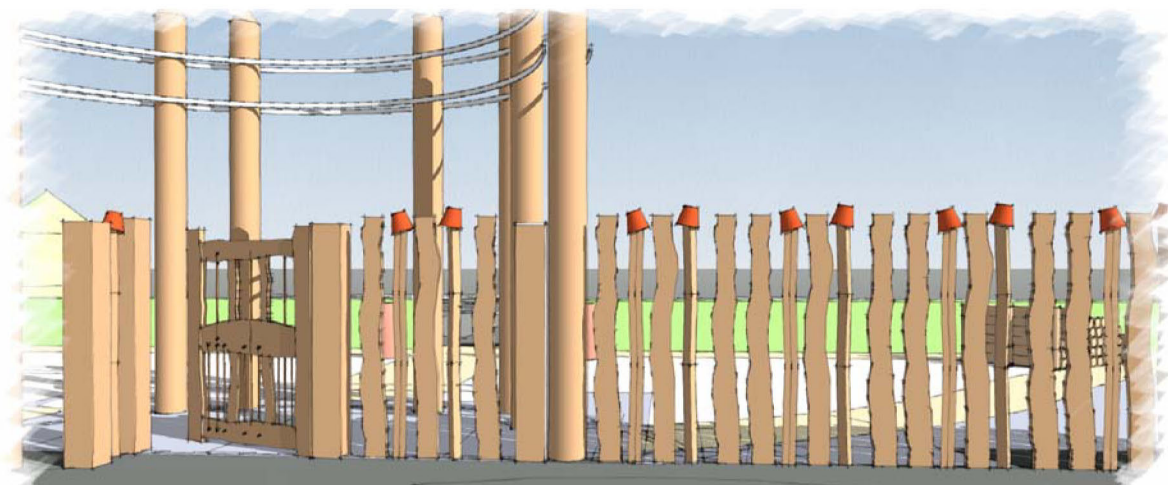

ENTRANCE GATE & FENCE WITH COLONNADE
BEYOND

Sustainable & reclaimed timber
Chestnut & willow from managed woodland
Birch reclaimed from site
Gate - cleft & part sawn with reclaimed copper
verticals


Fence - sawn pales alternating with cleft pales,
terracotta pot 'finials' to pointed cleft pales
Colonnade - birch posts with copper pipe rails
supporting woven willow beam, to be used as a
support for climbing plants

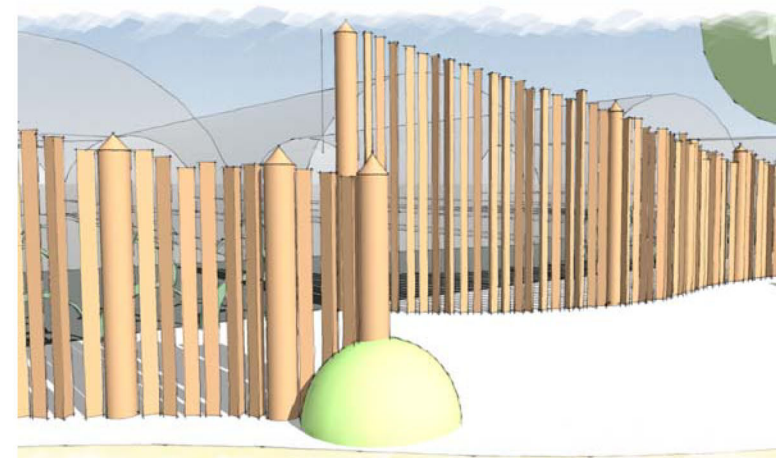

CHESTNUT & COPPER 'GROWING SCREENS'
Sustainable & reclaimed timber
Chestnut & willow from managed woodland
Birch reclaimed from site
Major posts in birch with turned 'dovecote' weathered top
Intermediate posts cleft chestnut, linked with sinuous 'rails' of copper tube, with fanned willow wands to provide additional support for climbing plants




VIEW LOOKING SOUTH-EAST NEAR HERITAGE GARDEN ENTRANCE

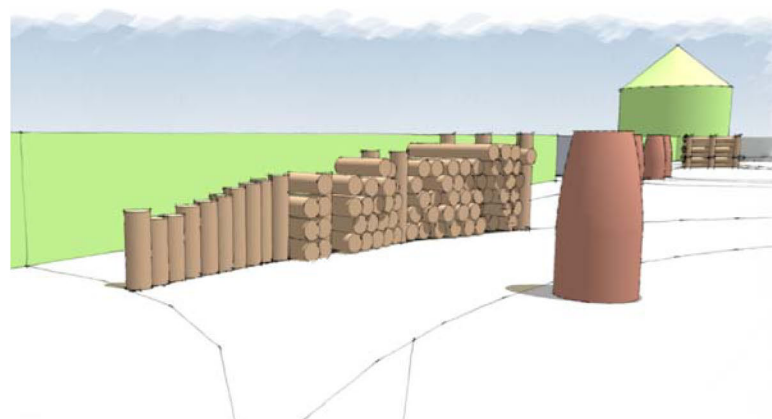


BIRCH LOG WALLS
 Birch reclaimed from site
 Vertical & horizontal logs cut to fit & neatly stacked
 Holes 2-8mm diameter drilled in logs for use by hibernating insects
 Apertures between logs filled with re-cycled bamboo canes from site

TERRACOTA 'FORCER' SIGNAGE
Terracotta rhubarb 'forcer' with timber 'lid' with slight fall for drainage
Interpretation panels, in-house style, fixed to lids of forcers
Forcer located at strategic locations to highlight points of interest
e.g. 'How Bees Work' or 'Whats looking Good'

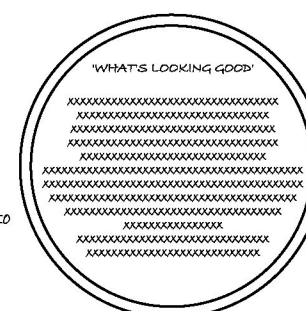


FINGER POST SIGNAGE
Taller timber finger posts located outside the Heritage Garden guide, visitors to the site. Signs are located within the main vegetable garden and within the herb garden, encouraging access from all directions

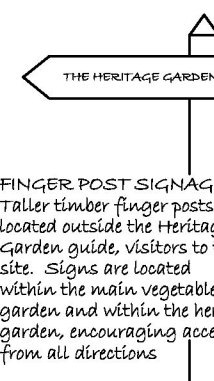


		entry code 3225/3			
XX					
XX					
XX					
XX					
XX					
Scale		Date		Dwg. No.	
NTS		June 2013		13/100/03A	

THE HERITAGE GARDEN - LE MANOIR AUX QUAT' SAISONS

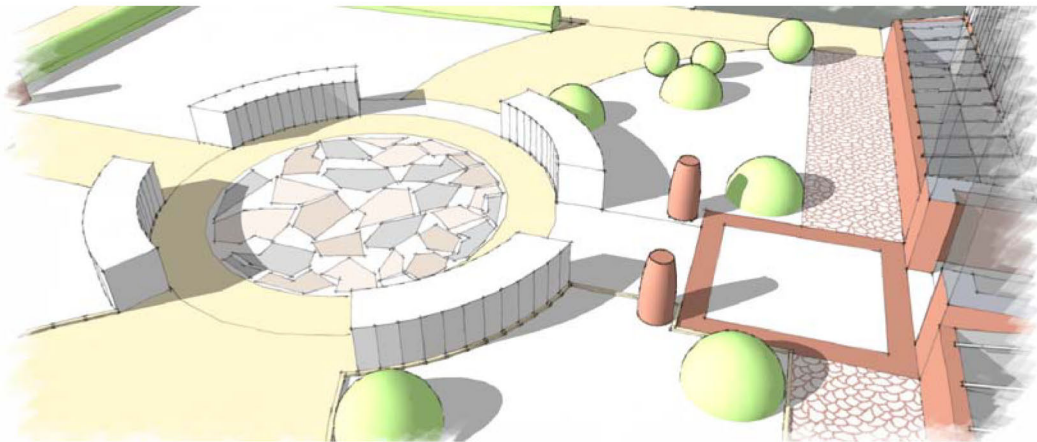


THE ROTUNDA
Dry stone walling built with local stone
Defines service route across the site
Provides resting points for visitors
An outdoor teaching space
Surrounds the 'Terrasse Vegetale', local random stone
paving with 'walk-on' planting

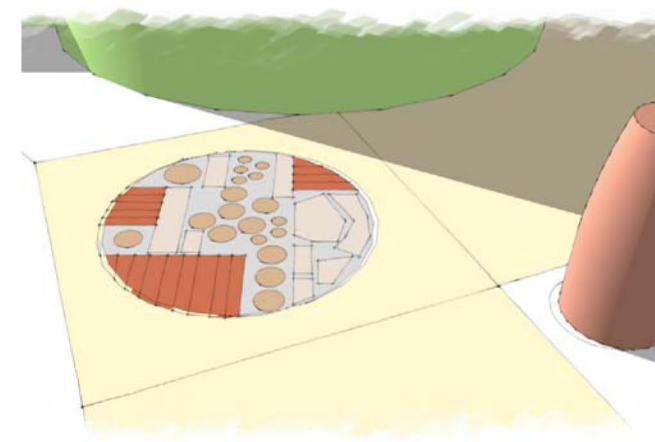


CREVICE ROUNDELS
Feature paving at key path junctions
Re-cycled stone, brick, tile and terracotta pots
Traditional construction without cement
Crevices provide shelter for insects



VIEW LOOKING NORTH-WEST FROM GLASSHOUSE

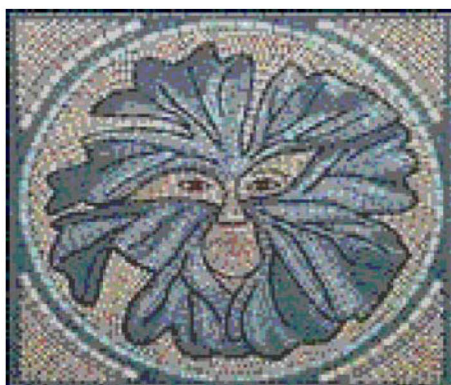

THE GREEN MAN WALL & MOSAIC
Rammed earth seating wall with local stone capping
surrounds 'terrasse vegetale' with 'walk-on' planting
in crevices
Perimeter band of paving incorporates local stone
pebble/shale mosaic of 'The Green Man' - a symbol of
re-birth, or renaissance, representing the cycle of
growth each Spring, many examples of which are
found around Oxfordshire

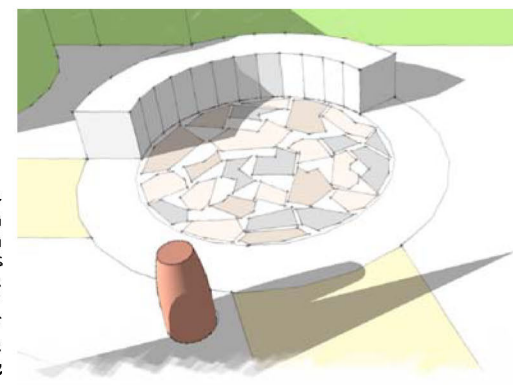

'THE HEAD GARDENER' SCULPTURE
An opportunity to re-cycle
garden pots, tools & clothing,
Also provides crevices for wildlife,
Located as a focal point at the
south end of a major N-S path
GREAT FUN!!



entry code 3225/3		
XX		
XX		
XX		
XX		
Scale	Date	Dwg. No.
NTS	June 2013	13/100/03B

